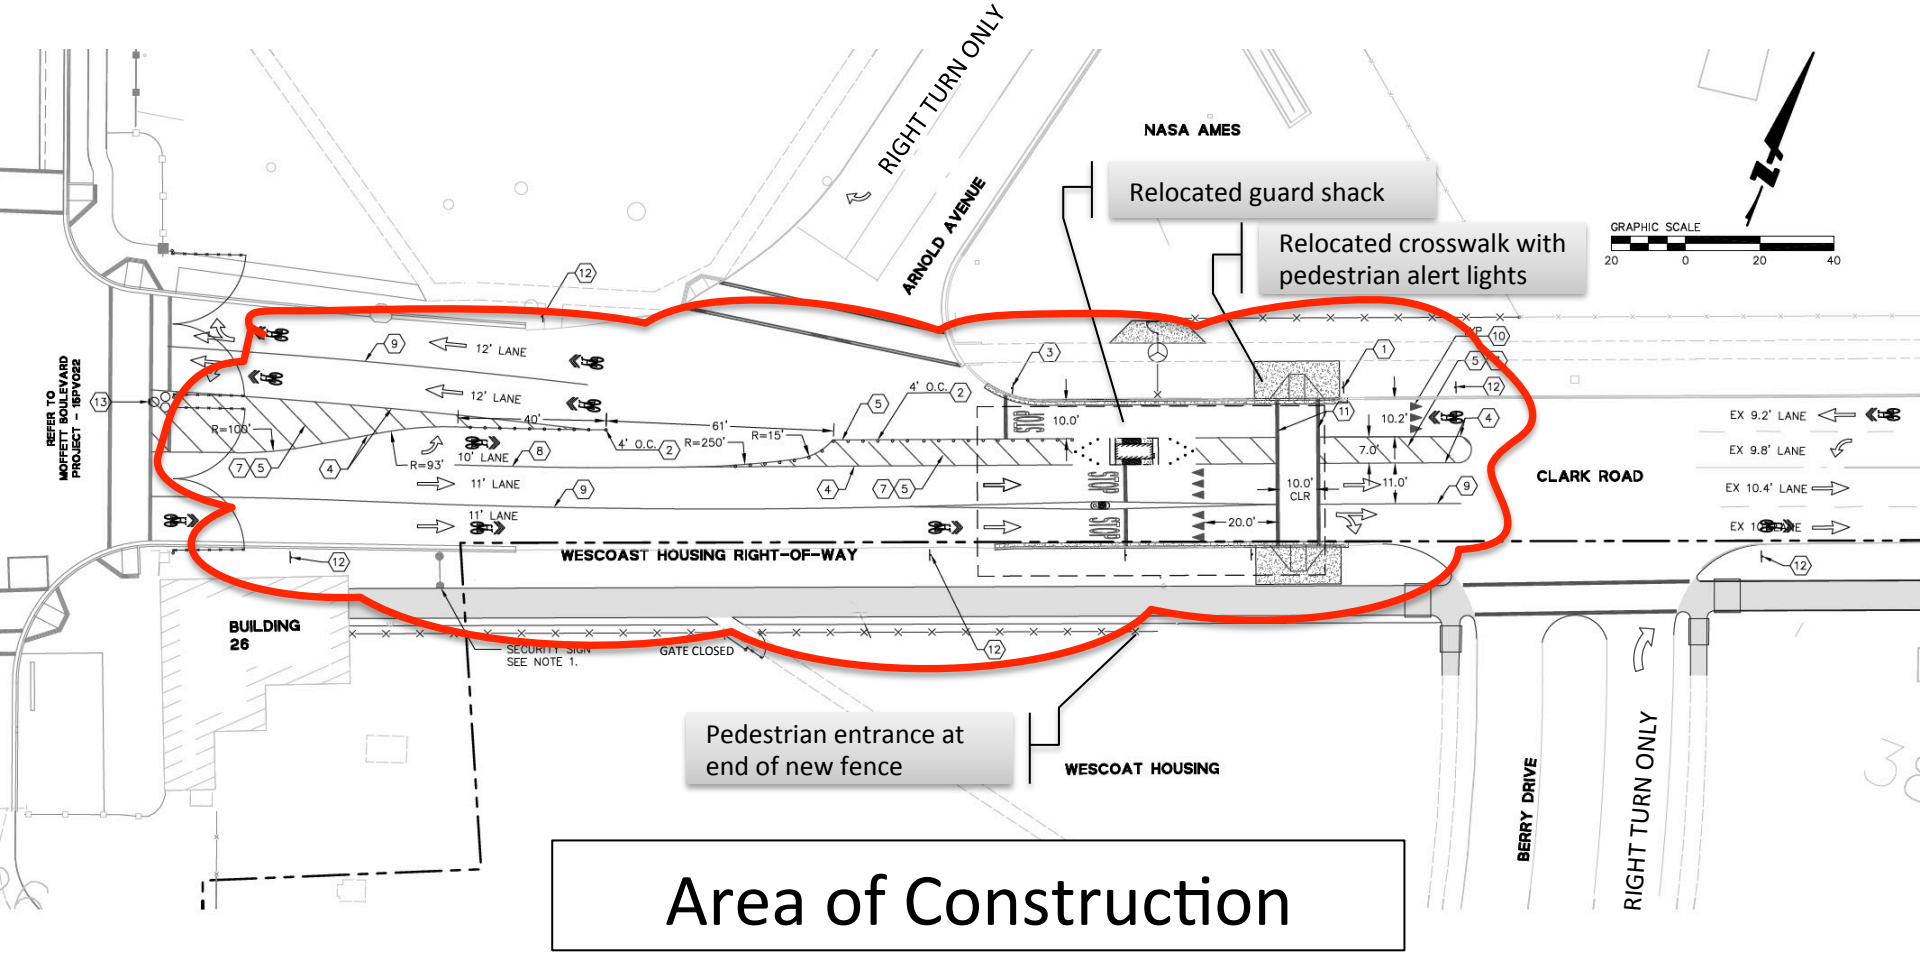

Area of Construction